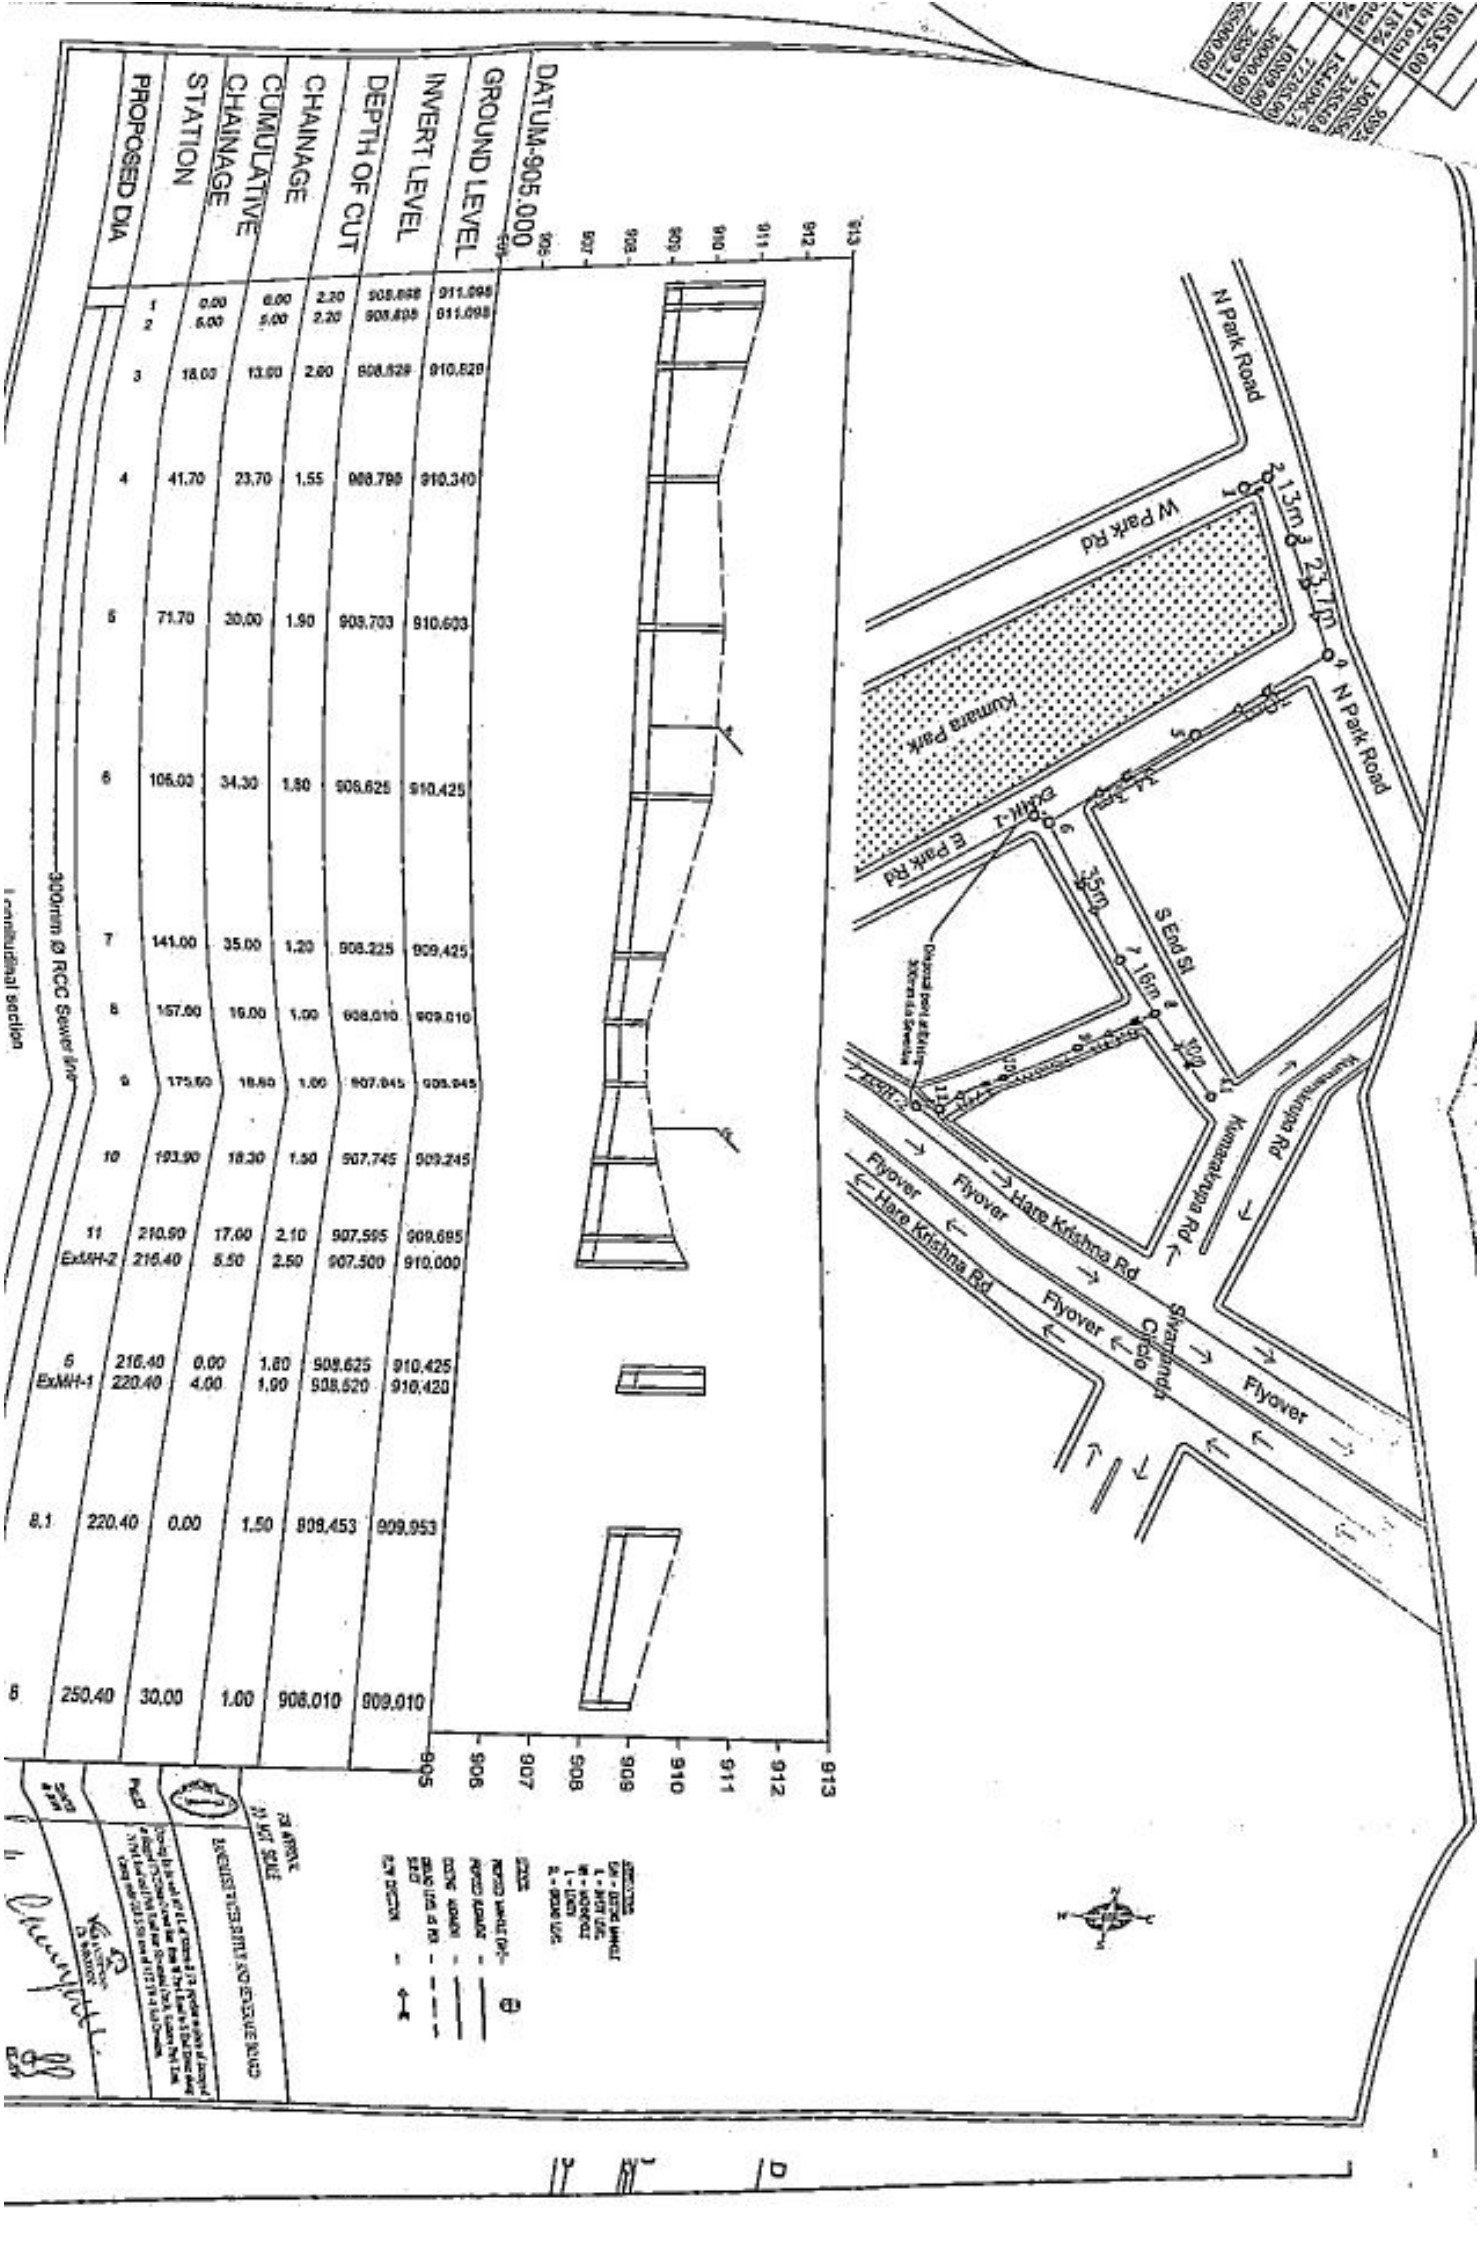

	PROPOSED DIA	STATION	CUMULATIVE CHAINAGE	CHAINAGE	DEPTH OF CUT	INVERT LEVEL	GROUND LEVEL
1		0.00	0.00	2.20	908.898	911.098	
2		5.00	5.00	2.20	908.898	911.098	
3		18.00	13.00	2.00	908.929	910.929	
4		41.70	23.70	1.55	908.799	910.340	
5		71.70	30.00	1.90	908.703	910.603	
6		105.00	34.30	1.80	908.625	910.425	
7		141.00	35.00	1.20	908.225	909.425	
8		157.50	16.00	1.00	908.010	909.010	
9		175.50	18.50	1.00	907.845	908.845	
10		193.90	18.30	1.50	907.745	909.245	
11		210.90	17.00	2.10	907.595	909.695	
ExMH-2		216.40	5.50	2.50	907.500	910.000	
5		216.40	0.00	1.80	908.625	910.425	
ExMH-1		220.40	4.00	1.90	908.520	910.420	
8.1		220.40	0.00	1.50	908.453	909.953	
8		250.40	30.00	1.00	908.010	909.010	

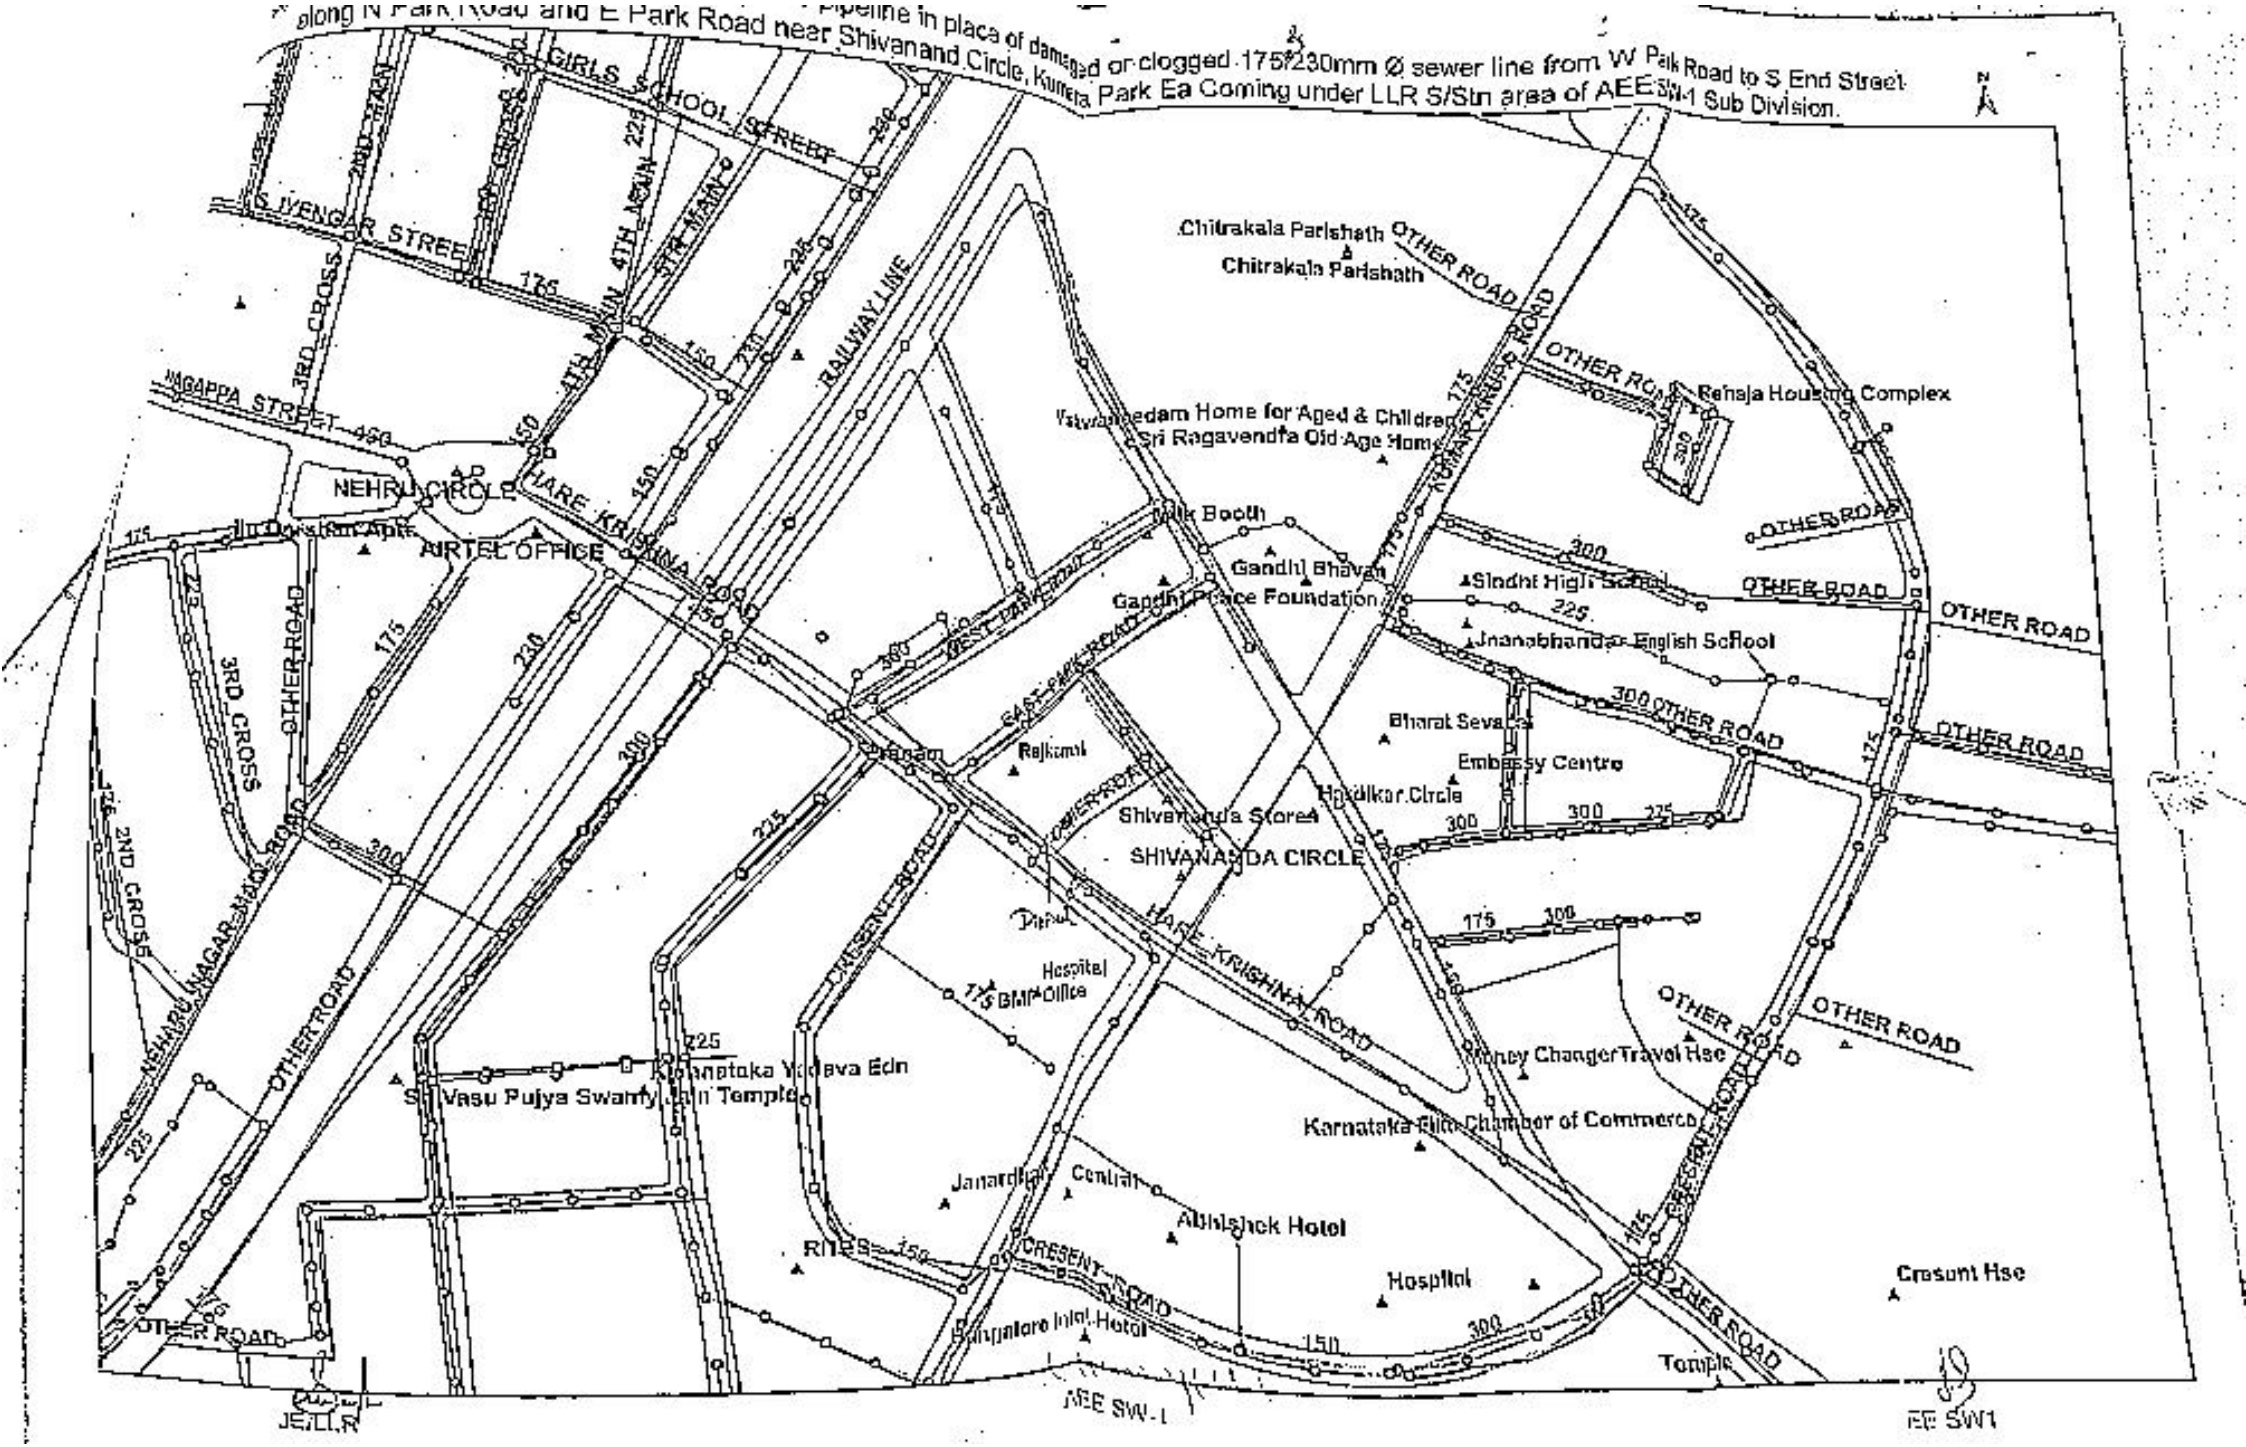
along N Park Road and E Park Road near Shivanand Circle, Kumara Park Ea Coming under LLR S/Stn area of AEE SW-1 Sub Division.
GIRLS SCHOOL STREET
IYENGAR STREET
3RD CROSS
4TH MAIN
RAILWAY LINE
BASAPPA STREET
NEHRU CIRCLE
AIRTEL OFFICE
HARE KRISHNA ROAD
WEST PARK ROAD
EAST PARK ROAD
3RD CROSS
OTHER ROAD
2ND CROSS
NEHRU NAGAR MAIN ROAD
CRESENT ROAD
SHIVANANDA CIRCLE
Chitrakala Parishath
Vatsalyadham Home for Aged & Children
Sri Ragavendra Old Age Home
Milk Booth
Gandhi Bhavan
Gandhi Peace Foundation
Rajkamal
Shivanand's Stores
Bharat Sevashram
Embassy Centre
Hardikar Circle
Sindhi High School
Jnanabharathi English School
Reliance Trends
Reliance Housing Complex
Money Changer
Travel Hse
Karnataka Film Chamber of Commerce
Abhishek Hotel
Hospital
Bangalore Intnl Hotel
Cresent Hse
Temple
Hospital
BMP Office
Sri Vasu Pujya Swamy Jain Temple
Karnataka Yadava Edn
JAIL
AEE SW-1
EE SW1

Google Maps for the work of P & L of 300mm Ø SW pipeline in place of damaged or clogged 175m existing sewer line from W Park Road to S End Street along N Park Road and E Park Road at Sivananda Circle, Kumara Park Ea
Coming under LLR S/Stn area of AEE SW-1 Sub Division.

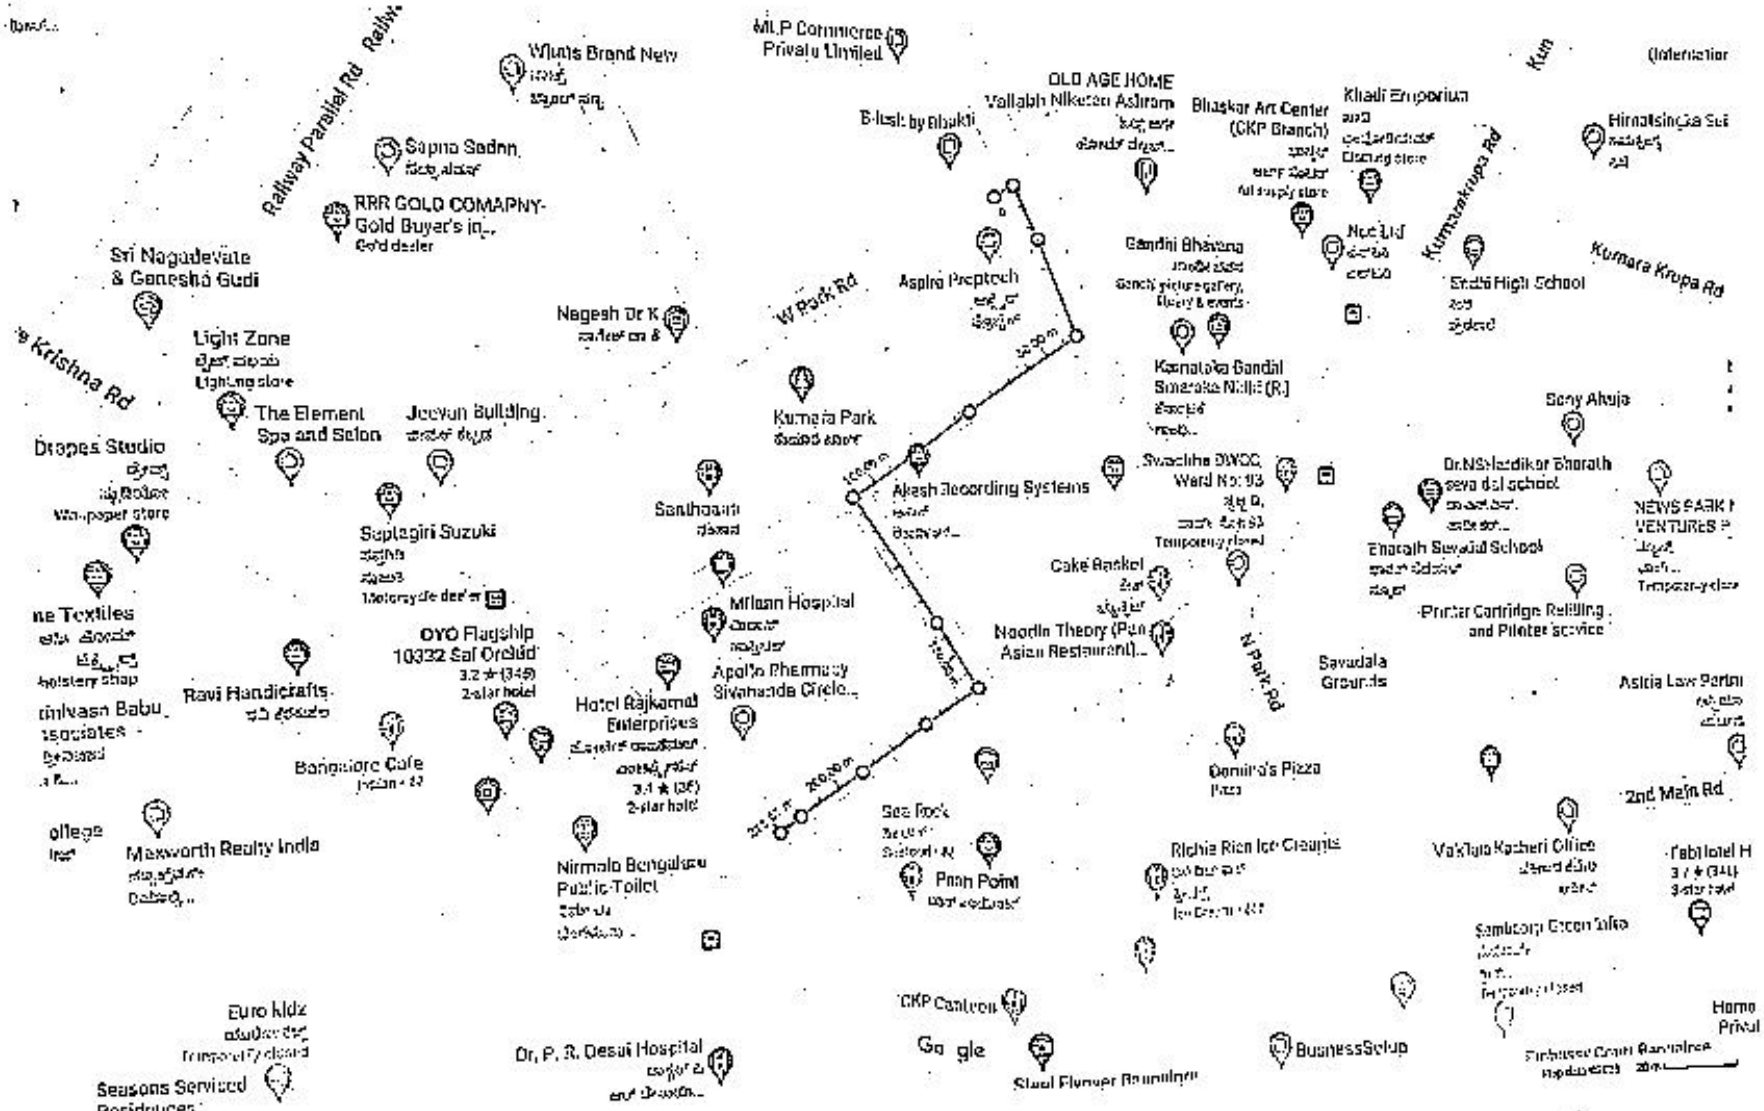

https://www.google.com/maps/@12.9374752,77.5796023,19z/data=!5m1!1e4